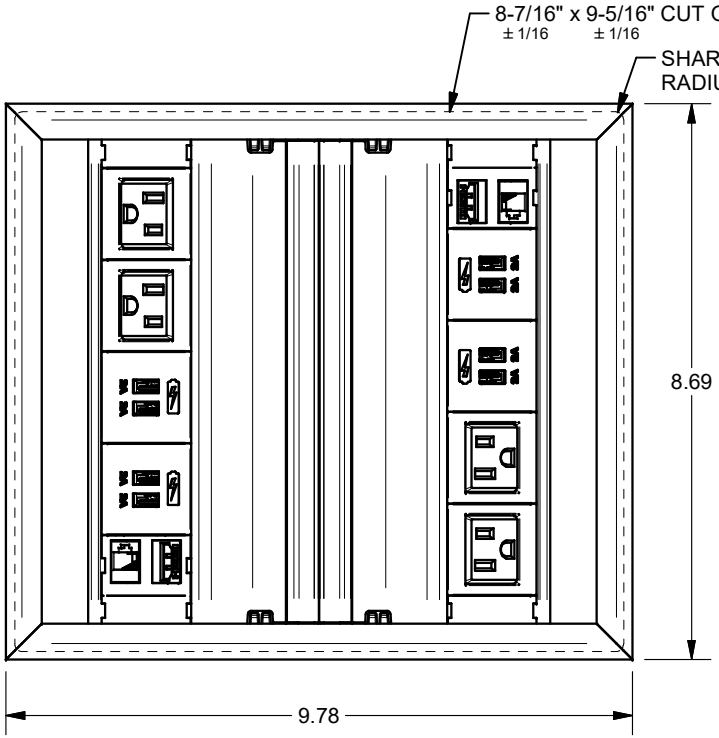

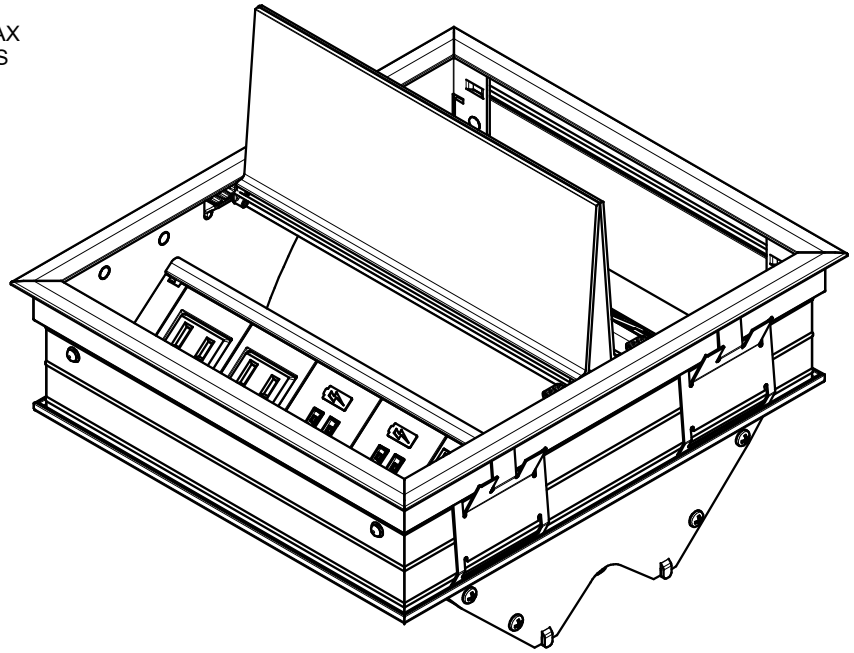

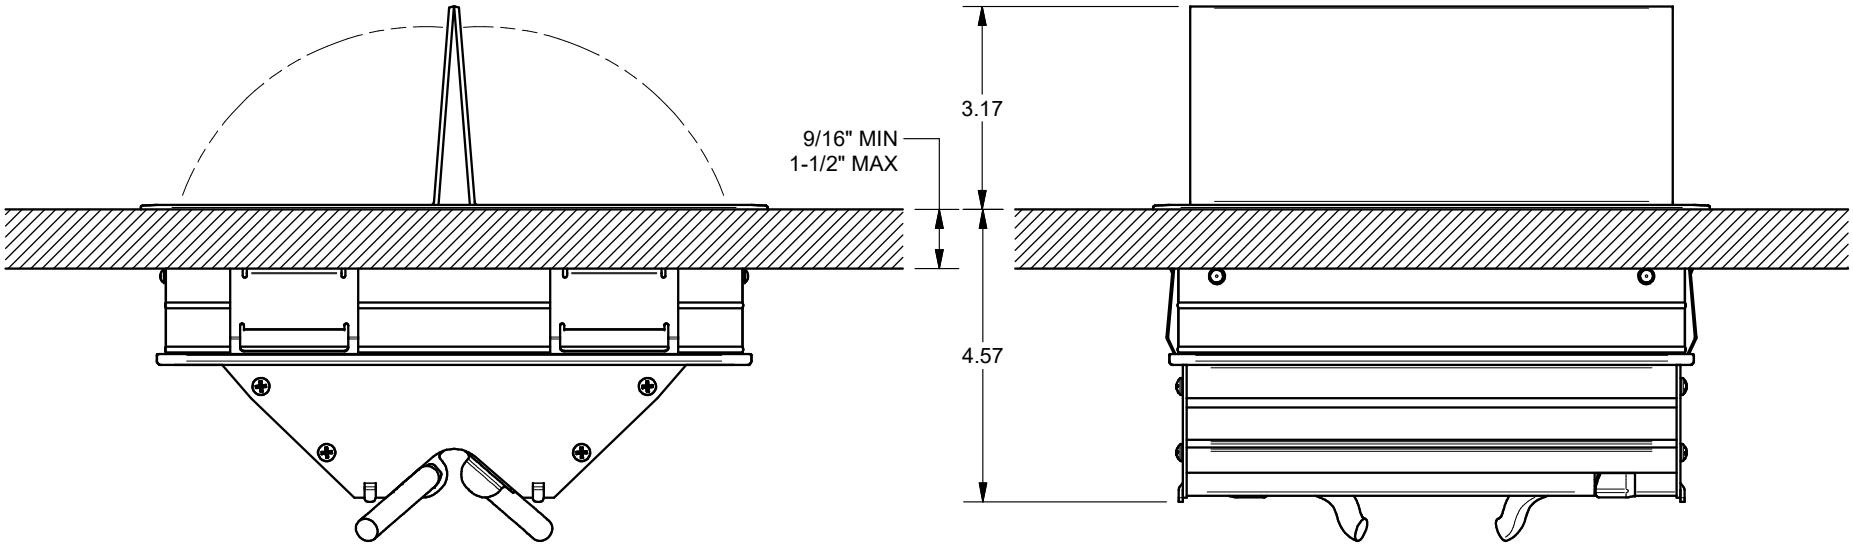

KEYSTONE CONNECTORS AND CABLES SOLD SEPARATELY.

UNIT PROVIDED WITH KEYSTONE SINGLE, DUAL AND BLANK INSERT.

FSR inc.
244 BERGEN BLVD.
WOODLAND PARK, NJ 07424
TEL (973) 785-4347
FAX (973) 785-3318

TITLE: SYM-DIN-2AC-2CA-1SS

DRAWN BY: JRE	DATE: 01/07/19	REV: 01
DWG#: SYM-DIN-2AC-2CA-1SS	SCALE: -	